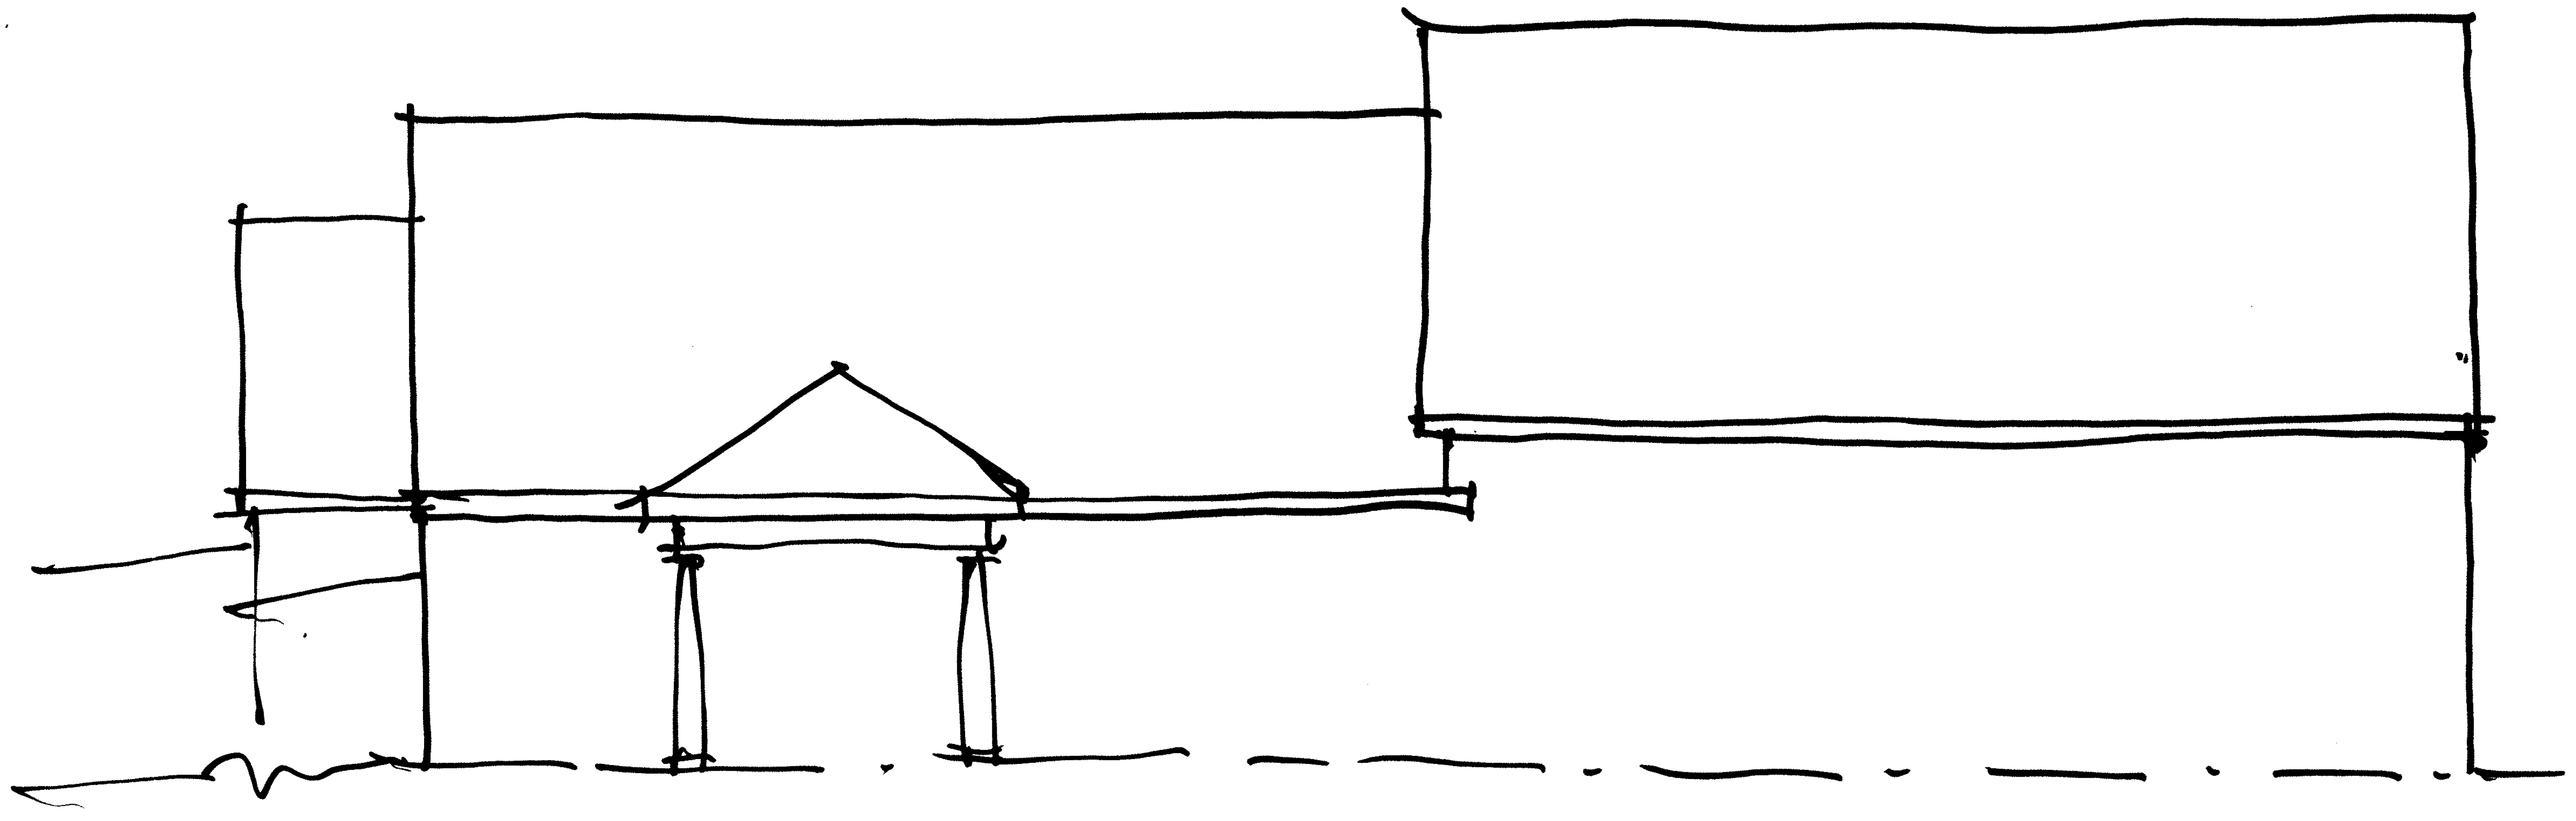

NORTH
1/8"=1'   12·1·15

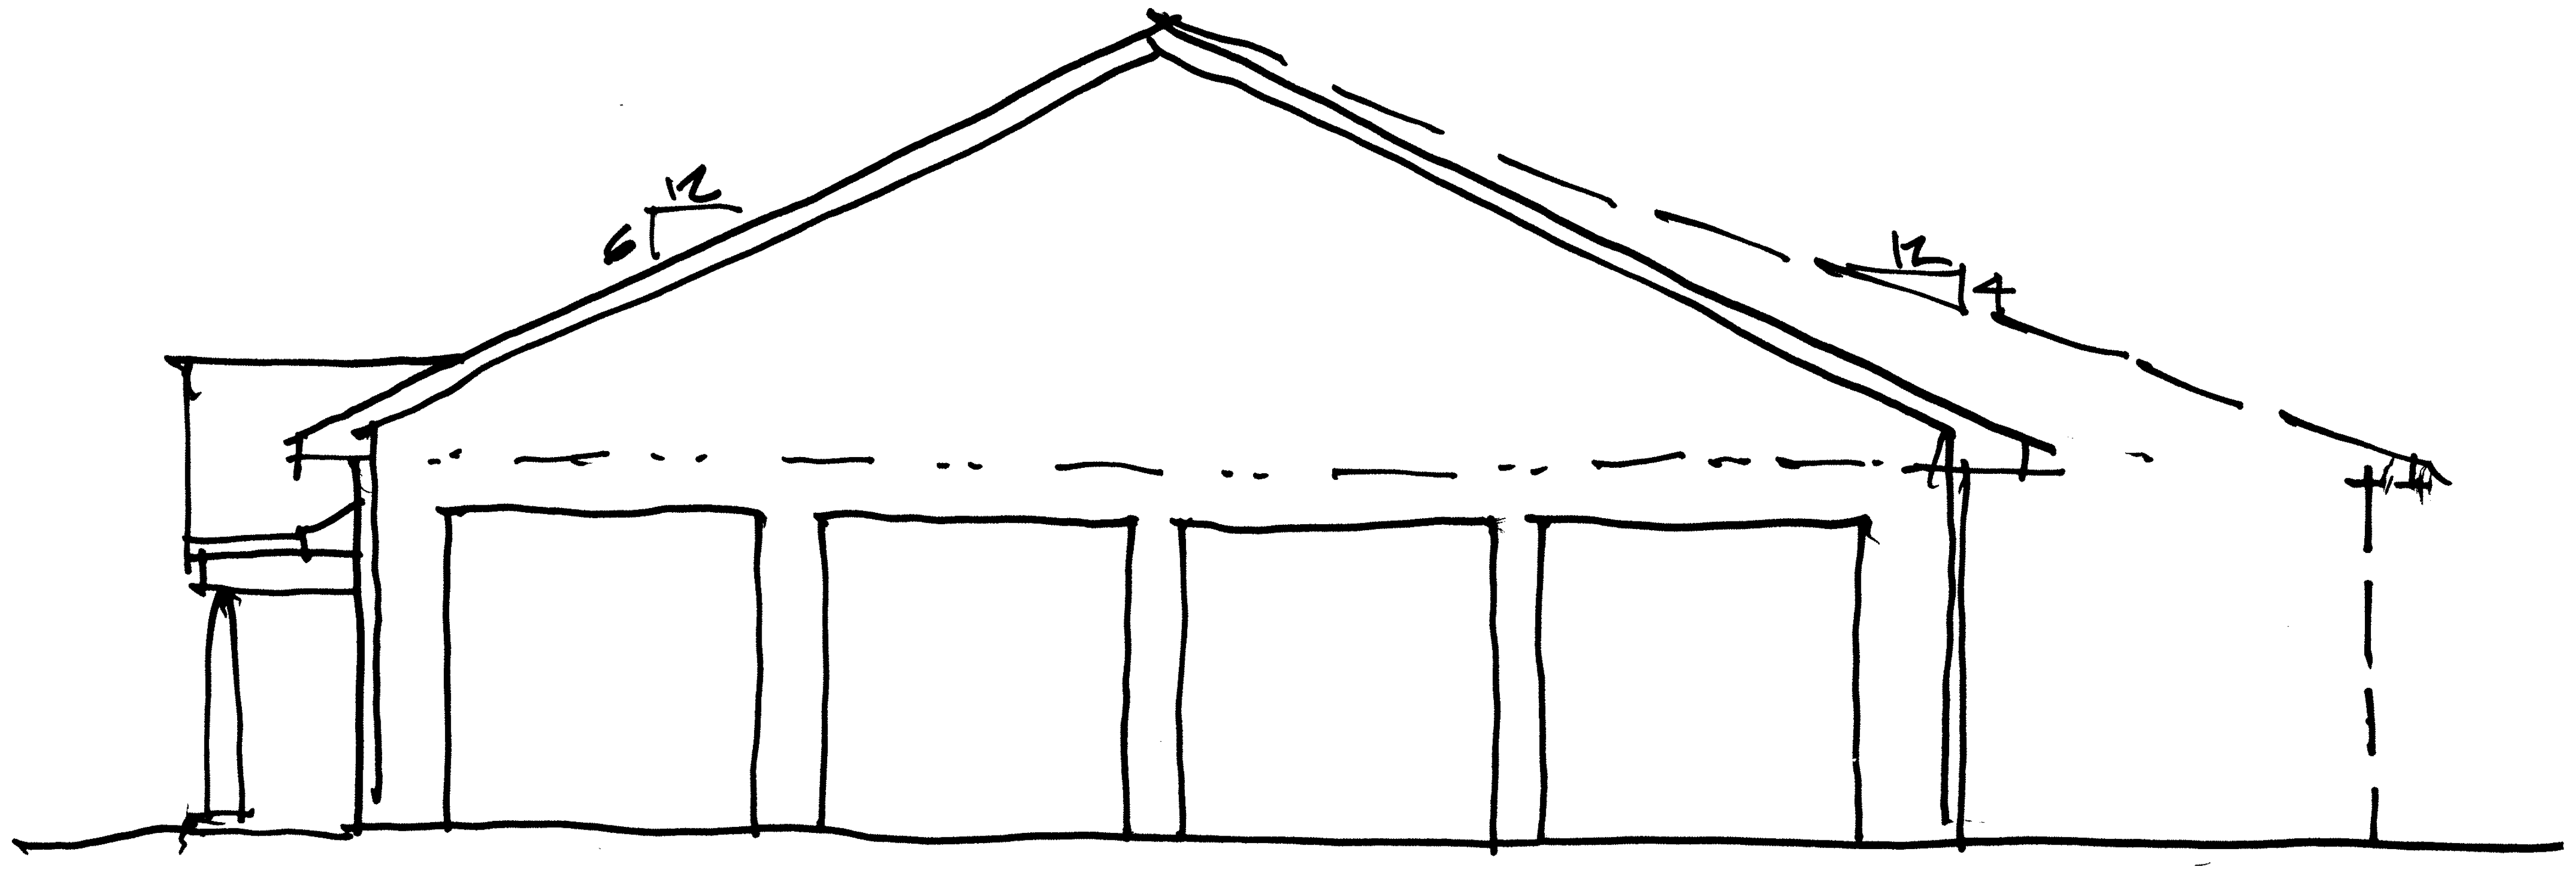

WEST / STREET
1/8"=1'   12·1·15

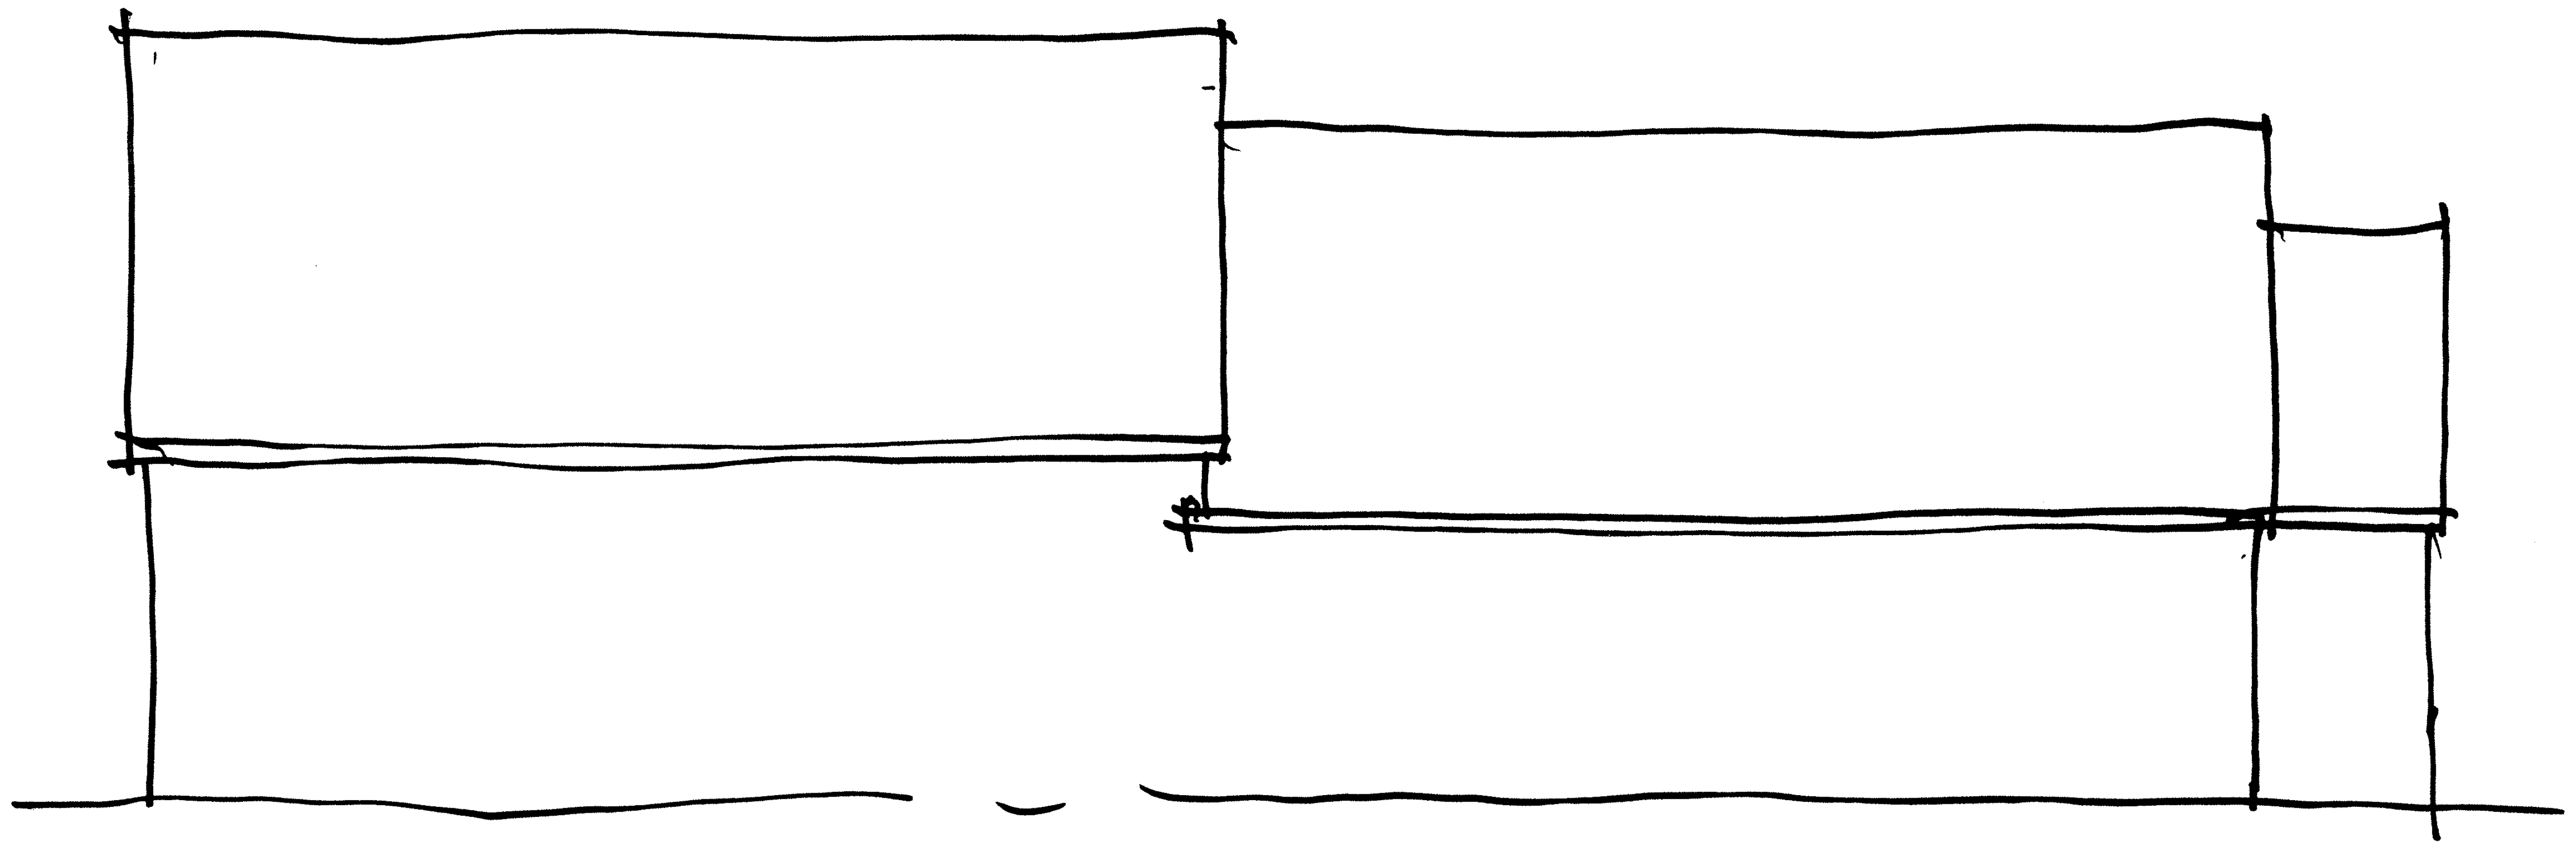

SOUTH
1/8"=1'   12·1·15

NEWBURY TOWN CENTER
- FIRE STATION -
NH Route 103
Newbury, New Hampshire

DENNIS MIRES, P.A.
THE ARCHITECTS
697 Union Street, Manchester NH
603-625-4548 FAX 603-625-1067

The material contained in these drawings and the design they are intended to convey are the exclusive property of Dennis B. Mires. Possession and use hereof is granted only confidentially in connection with construction and / or sale of the structure depicted herein as authorized by him, and the recipient agrees to abide by these restrictions. Any use, reproduction or desclosure of any information, in whole or in part, contained herein, without written permission of Dennis B. Mires, is expressly prohibited.

#Layout Name

revisions: 12·8·15

date: 12·1·15
November 23, 2015

proj. no.: 2015-033

E1

/Volumes/ActiveProjects/Newbury Town Center-2015033/Newbury-Fire Station/Newbury Town Center-FIRE-A19.pln Monday, November 23, 2015

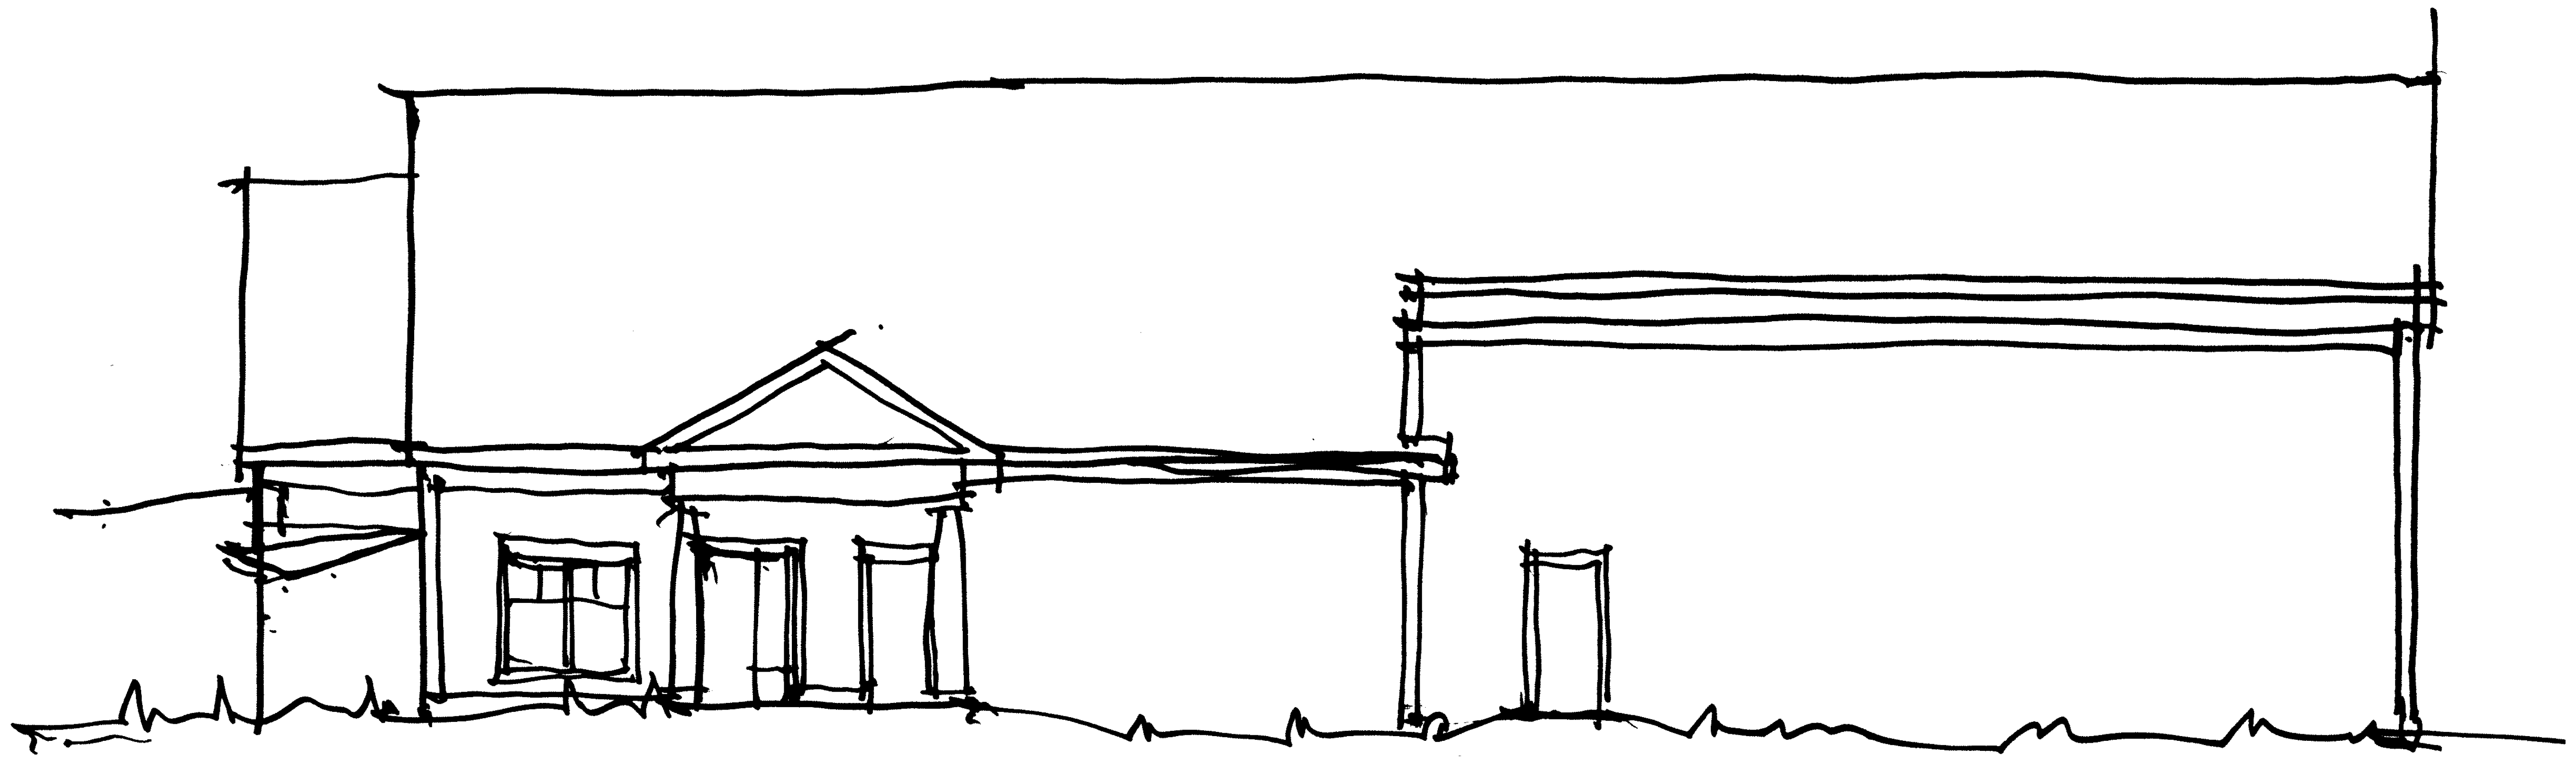

NORTH

1/8"=1'0" 12.1.15

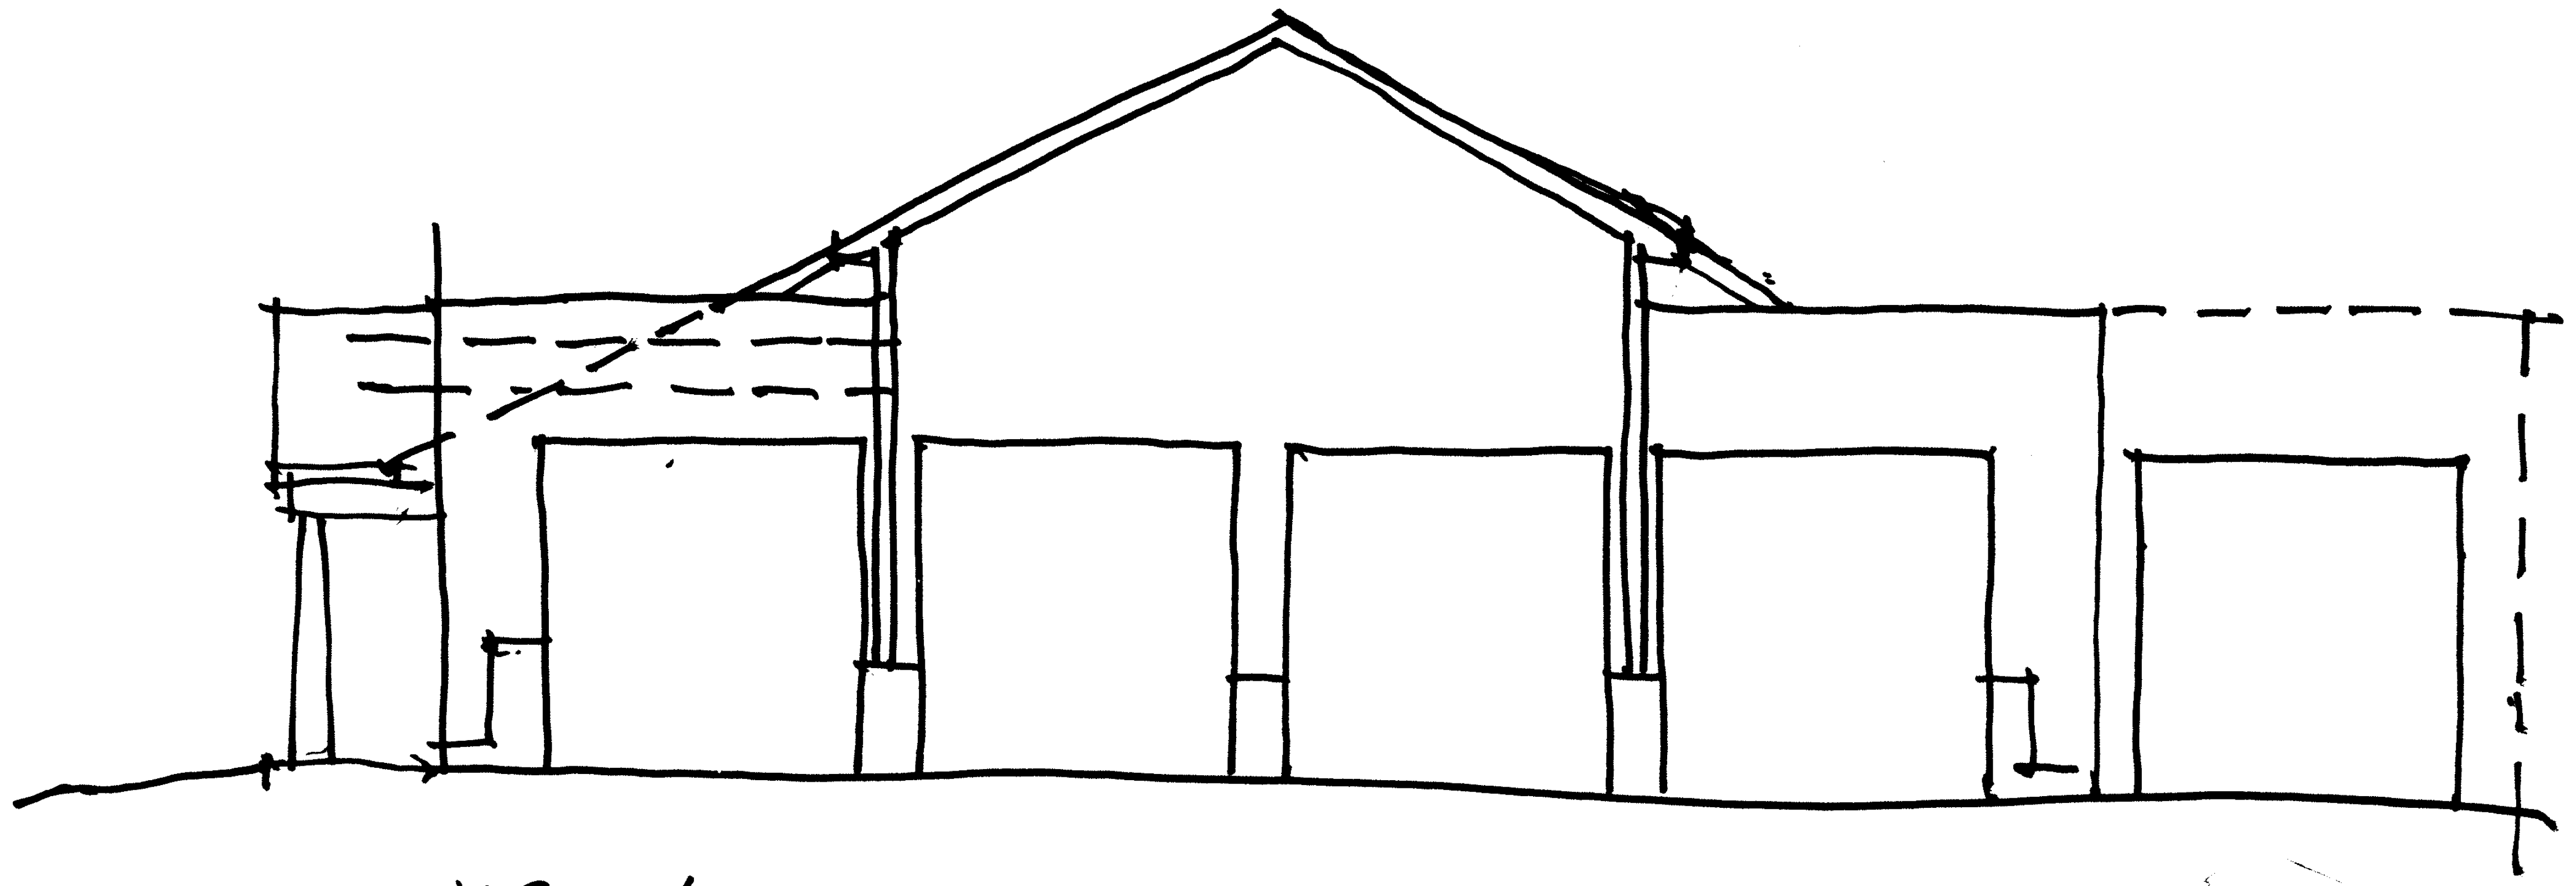

WEST / STREET

1/8"=1'0" 12.1.15

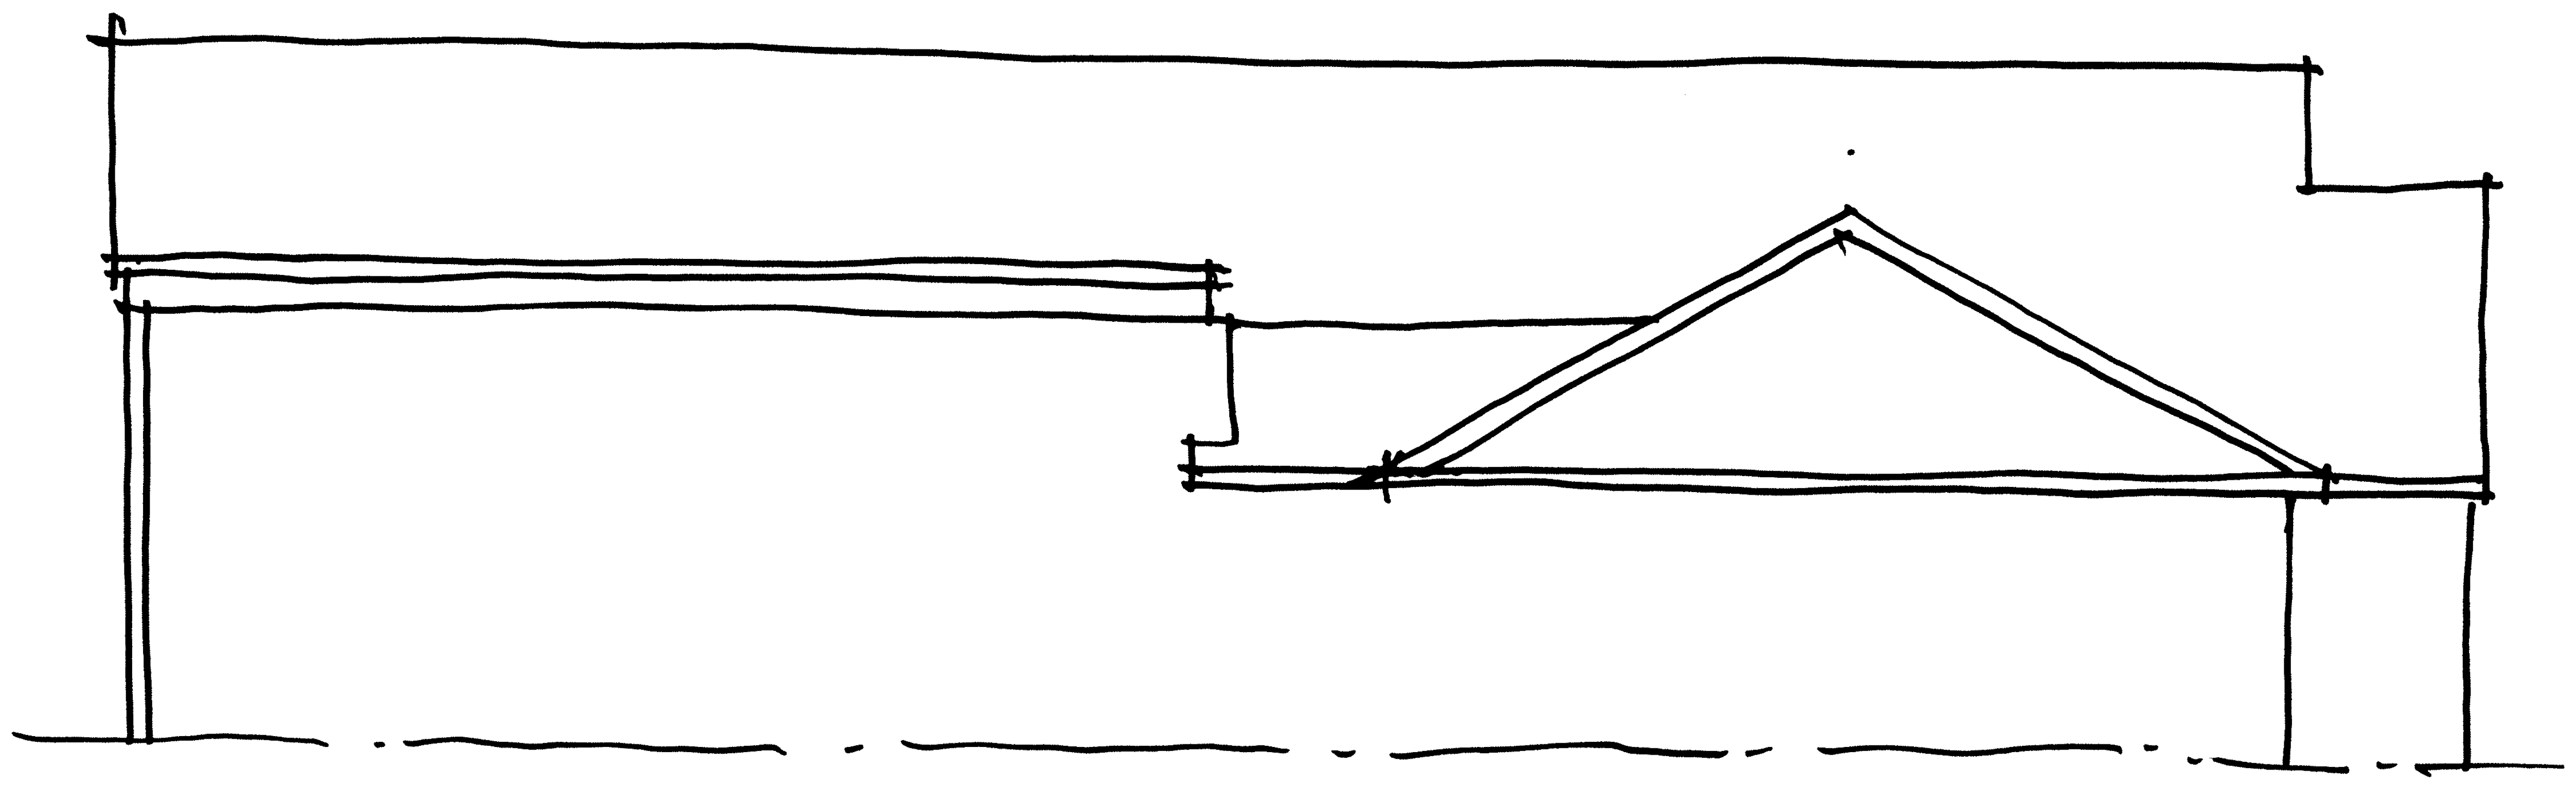

SOUTH

1/8"=1'0" 12.1.15

NEWBURY TOWN CENTER
- FIRE STATION -

NH Route 103
Newbury, New Hampshire

DENNIS MIRES, P.A.
THE ARCHITECTS
697 Union Street, Manchester NH
603-625-4548 FAX 603-625-1067

The material contained in these drawings and the design they are intended to convey are the exclusive property of Dennis B. Mires. Possession and use hereof is granted only confidentially in connection with construction and / or sale of the structure depicted herein as authorized by him, and the recipient agrees to abide by these restrictions. Any use, reproduction or desclosure of any information, in whole or in part, contained herein, without written permission of Dennis B. Mires, is expressly prohibited.

#Layout Name

revisions:

date:
November 23, 2015

proj. no.: 2015-033

E2

/Volumes/ActiveProjects/Newbury Town Center-2015033/Newbury-Fire Station/Newbury Town Center-FIRE-A19.pln Monday, November 23, 2015

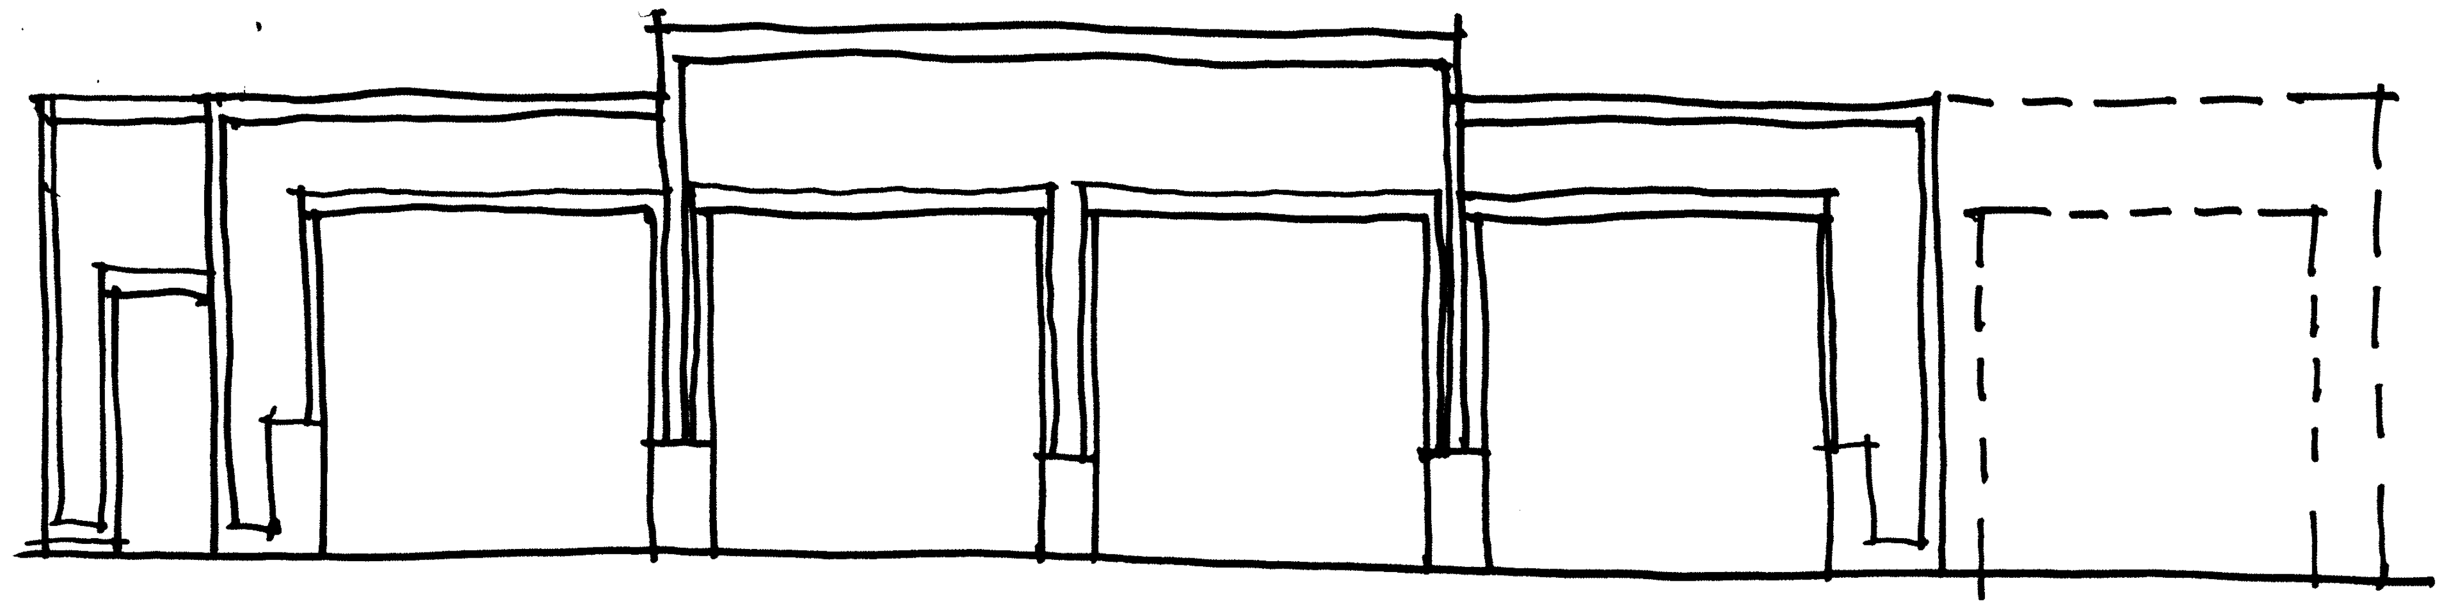

WEST / STREET

1/8"=1' 12·8·15

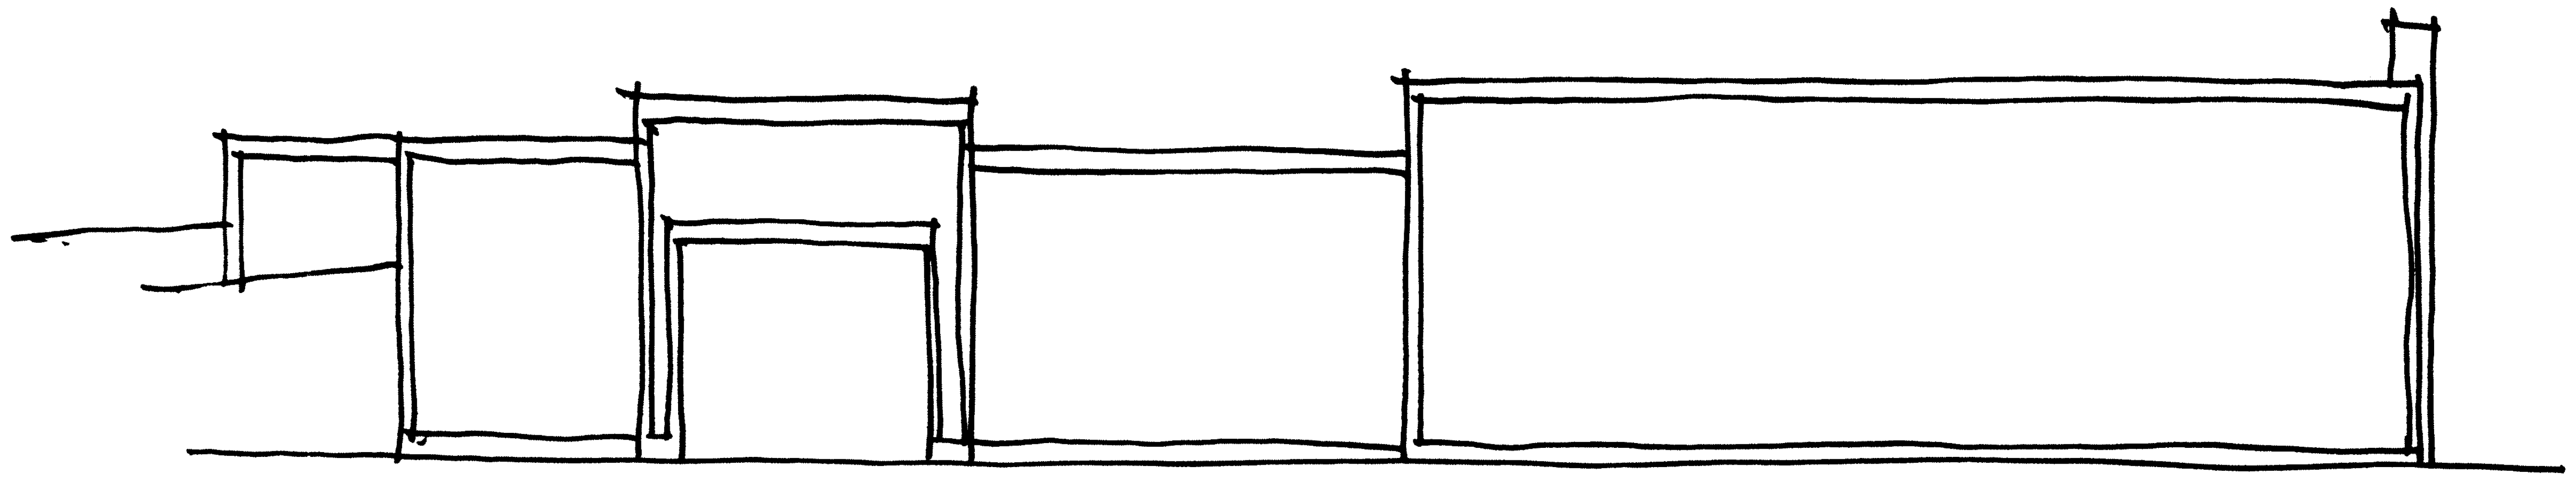

NORTH

1/8"=1' 12·8·15

Volumes/ActiveProjects/Newbury Town Center-2015033/Newbury-Fire Station/Newbury Town Center-FIRE-A19.pln Tuesday, November 24, 2015

NEWBURY TOWN CENTER
- FIRE STATION -
NH Route 103
Newbury, New Hampshire

DENNIS MIRES, P.A.
THE ARCHITECTS
[illegible] Manchester NH
[illegible] FAX [illegible]

The material contained in these drawings and the design they are intended to convey are the exclusive property of Dennis B. Mires. Possession and use hereof is granted only confidentially in connection with construction and / or sale of the structure depicted herein as authorized by him, and the recipient agrees to abide by these restrictions. Any use, reproduction or disclosure of any information, in whole or in part, contained herein, without written permission of Dennis B. Mires, is expressly prohibited.

Fire Station -

revisions:

date: 12·8·15
November 24, 2015

proj. no.: 2015-033

E-3